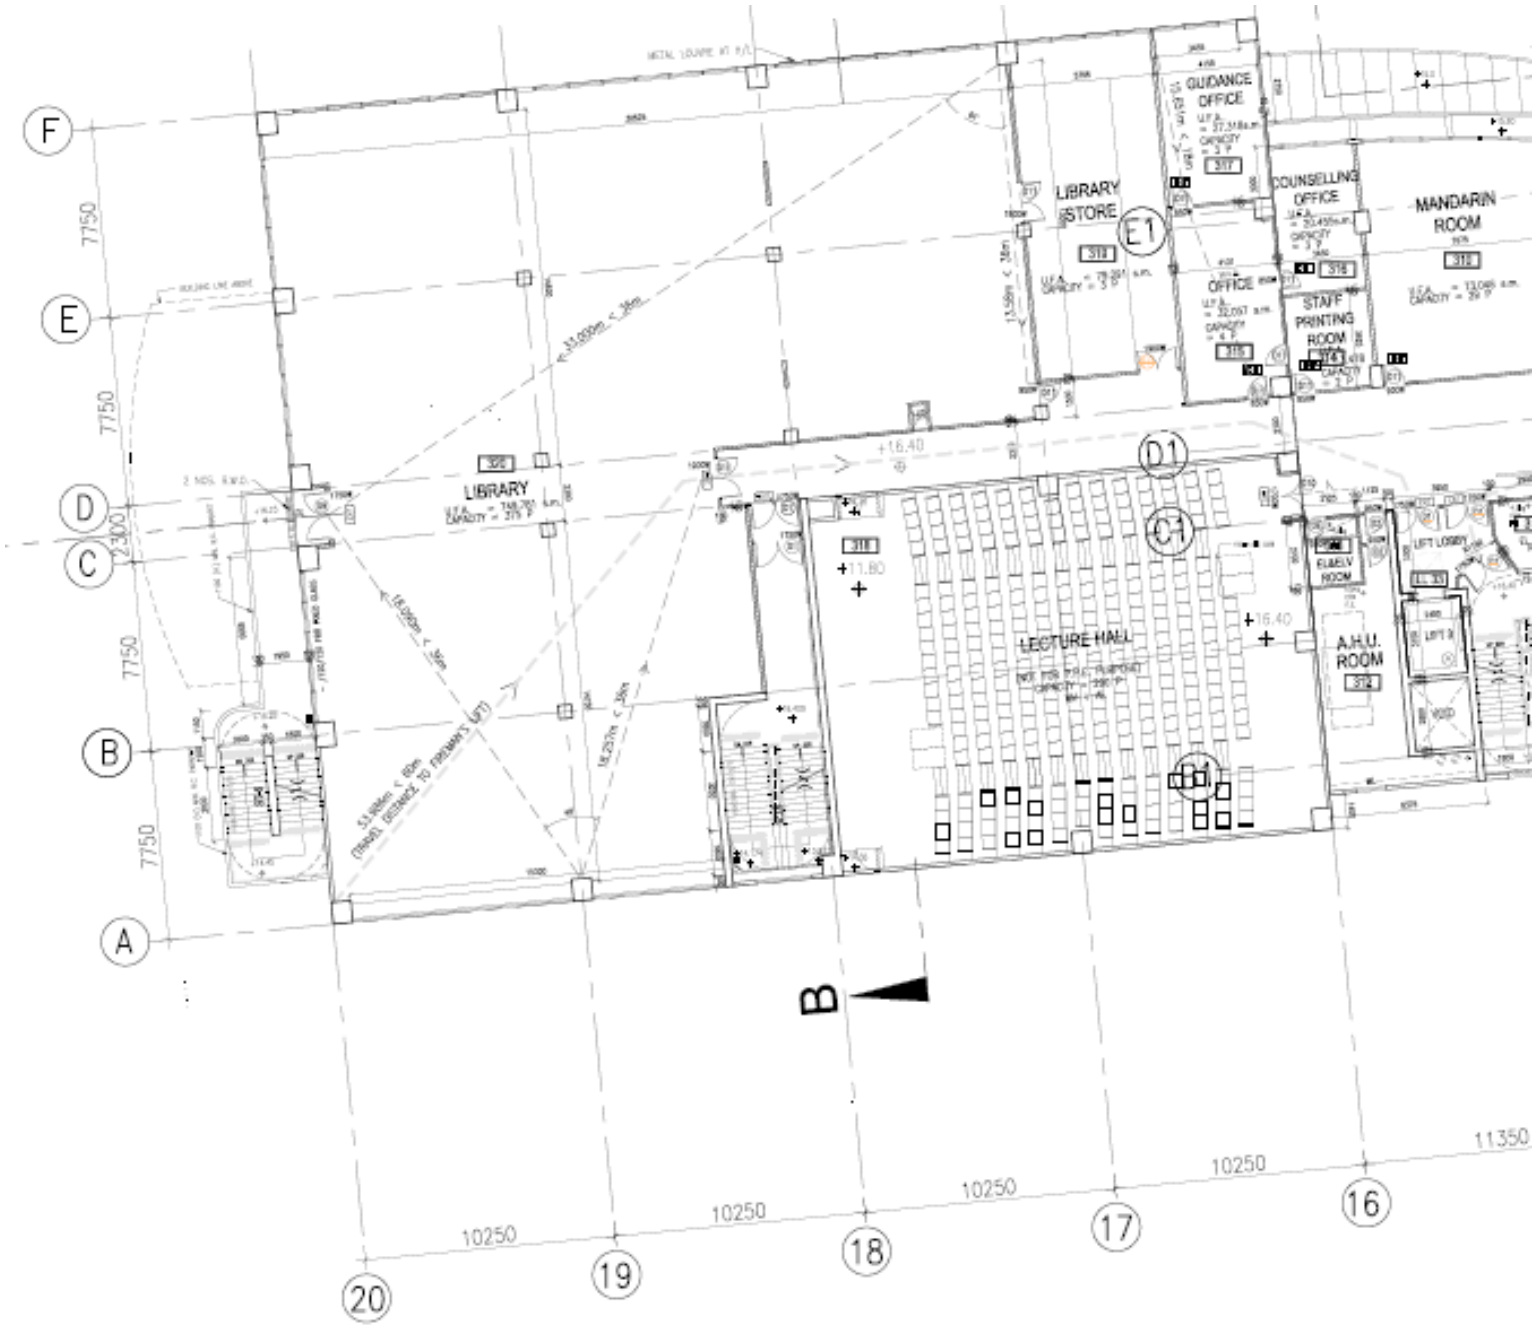
F
E
D
C
B
A
7750
7750
2300
7750
7750
LIBRARY
LIBRARY STORE
GUIDANCE OFFICE
COUNSELLING OFFICE
OFFICE
STAFF PRINTING ROOM
MANDARIN ROOM
LECTURE HALL
A.H.U. ROOM
FAMILY ROOM
LIFT LOBBY
VOID
E1
D1
C1
B1
+16.40
+11.80
B
10250
10250
10250
10250
11350
20
19
18
17
16